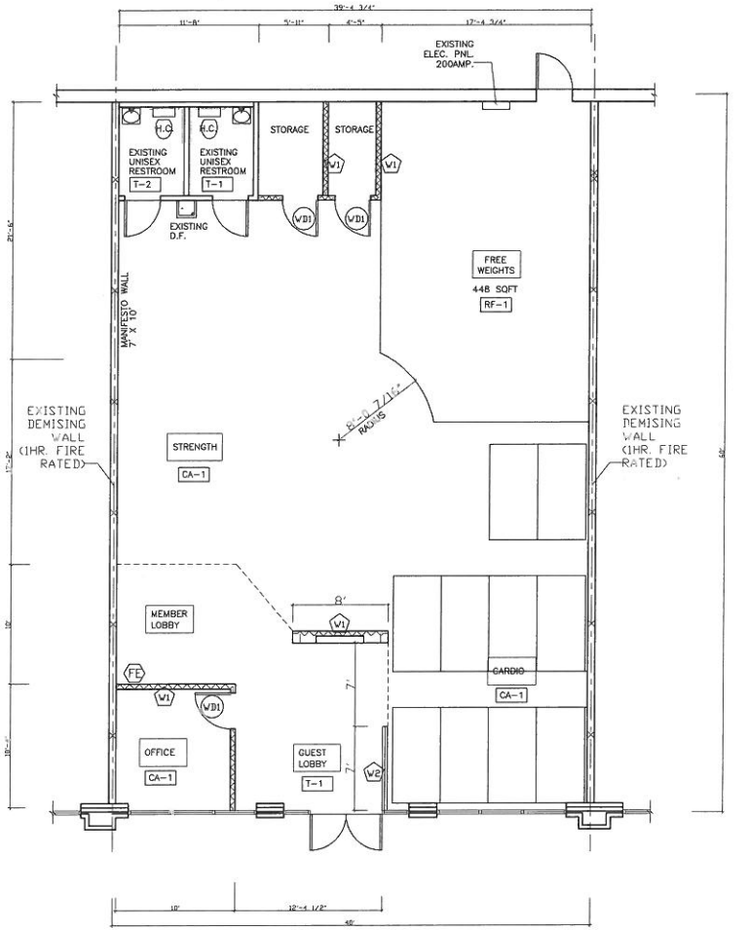

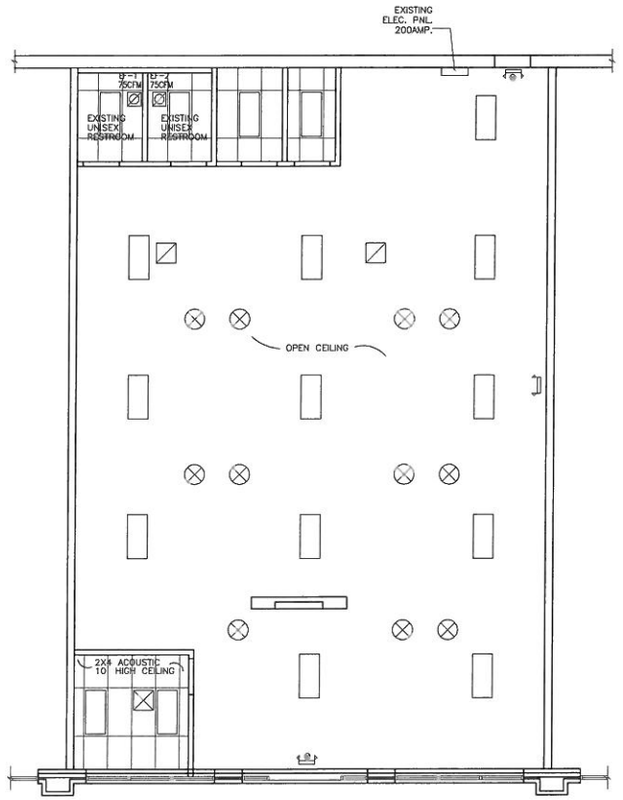

DOOR SCHEDULE								
DOOR	DOOR				FRAME			CLOSER	HARDWARE FUNCTION
NO.	SIZE	MATERIAL	TYPE	FINISH	MATERIAL	SIZE	FINISH		
WD1	3'-0"x6'-8"x1-3/4"	WOOD		STAIN PAINT	WOOD	4 1/2"	PAINT	YES	

FINISH SCHEDULE				
ROOM NO.	FLOOR	BASE	WALL	CEILING	REMARK
FREE WEIGHTS	RUBBER FLOOR	VINYL	GYP. BD./PAINT	OPEN CEILING	
TOILET	C.TILE	TILE	5' FRP PANEL (EPOXY PAINT)	2X4 WASHABLE PAINTED	
CARDIO	CARPET	VINYL	GYP. BD./PAINT	OPEN CEILING	
LOBBY	C.TILE	VINYL	GYP. BD./PAINT	OPEN CEILING	
OFFICE	CARPET	VINYL	GYP. BD./PAINT	2X4 ACOUSTIC TILE	
STRENGTH	CARPET	VINYL	GYP. BD./PAINT	OPEN CEILING	

OCCUPANCY LOAD CALCULATION

1. OFFICE AREA : 92 / 100 =1
2. LOBBY AREA : 285 / 15 =19
3. FREE WEIGHT AREA : 1641 / 50 =33

TOTAL OCCUPANCY LOAD = 53

FLOOR PLAN
SCALE : 3/16"=1'-0"

TOTAL AREA: 2,400 SQ.FT.

(FE) FIRE EXTINGUISHER

FINISH SCHEDULES	
CA-1	NEW CARPET
RF-1	NEW RUBBER FLOOR
S-1	SEALED CONCRETE
S-2	STAINED CONCRETE
T-1	NEW TILE
T-2	NEW TILE
TURF	NEW PURPLE TURF
VCT-1	NEW VCT
VP-1	NEW VINYL PLANK
X	EXISTING TO REMAIN

- Emergency light fixture, self-cintained unit
- Emergency Exit Sign, red letter color; double fixture indicate pumch out direction
- Fluorescent Light, 40W 2x4 lay-in fixture
- Air Retune Grill
- Air Supply
- Make-up Air
- Exhaust Air Motor Operated

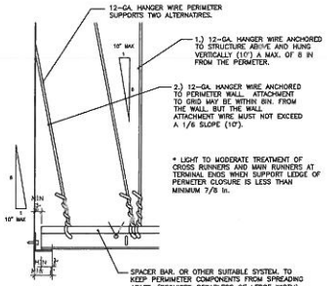

NOTE

1. CEILING: LAY – IN 2X2 REGULAR SUPENDED & COUSTICAL PANEL CEILING SYSTEM
2. CEILING: LAY – IN 2X4 REGULAR SUPENDED & COUSTICAL PANEL CEILING SYSTEM

SUSPENDED CEILING GRID SYSTEMS DETAIL
SCALE: NONE

CEILING PLAN
SCALE : 3/16"=1'-0"

FLOOR PLAN PARTITION LEGEND

- W1 — NEW PARTITION WALL – 1/2" GYP. BD ON EACH SIDE OF 25GA 3 5/8" METAL STUDS(W1) (10' HIGH)
- W2 — NEW PARTITION WALL – 1/2" GYP. BD ON EACH SIDE OF 25GA 3 5/8" METAL STUDS(W2)(5' HIGH)
- EXISTING WALL

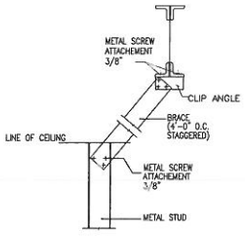

W2 25GA Metal Stud Partition
SCALE : NONE

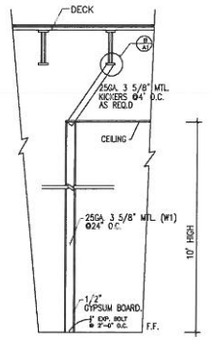

W1 25GA Metal Stud Partition
SCALE : NONE

NOTE: PLUMBING WALLS ARE 6" STUDS.

ANYTIME FITNESS
4460 S. COBB PKWY.
SUITE #'
SMYRNA, GA 30082

GEORGIA
CHUNG CHENG CHANG
REGISTERED ARCHITECT

CDDC
CUSTOM DESIGN & DEVELOPMENT CORPORATION
5720 BUFORD HWY.
SUITE 200
NORCROSS, GA 30071
TEL: (770)-326-0662
FAX: (678)-376-3696

FLOOR PLAN
CEILING PLAN
NOTES & SCHEDULE

REVISION	BY

DRAWN BY:
SCALE: AS NOTED
PROJECT NO:
DATE: 12/14/15
SHEET
A1
OF SHEETS