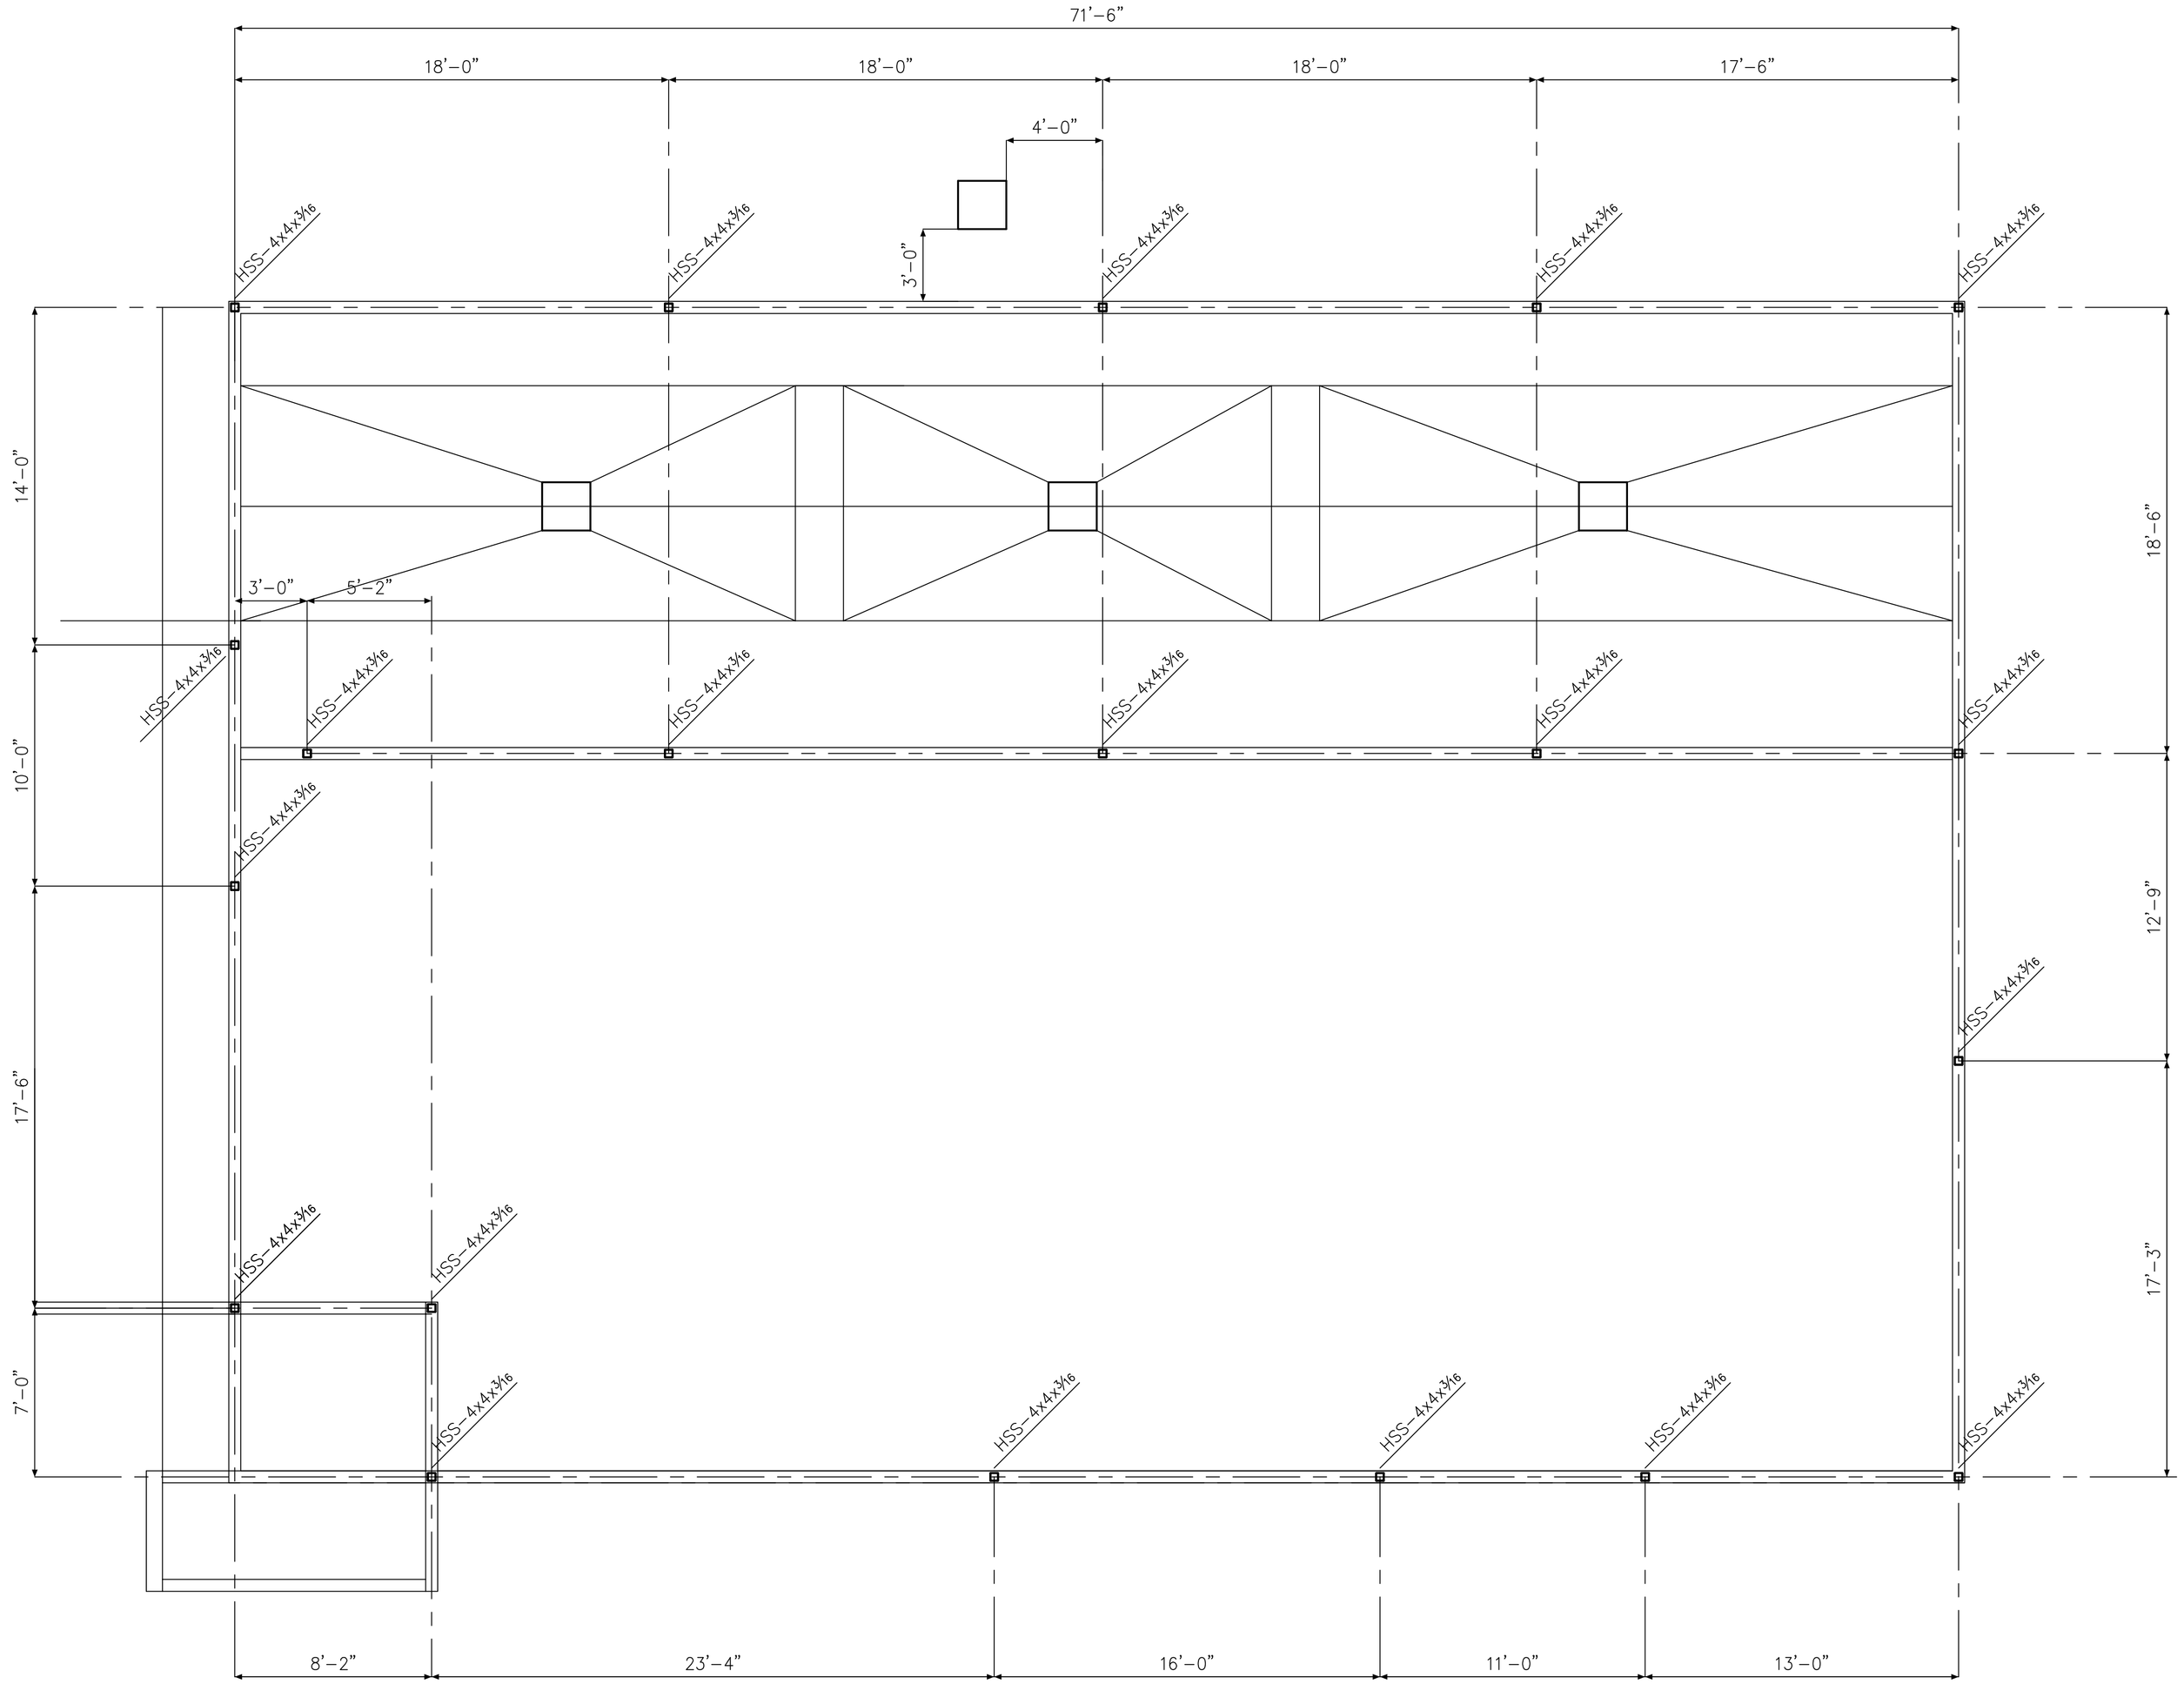


COL. ANCHOR BOLT SETTING PLAN
CAR RENTAL BUILDING

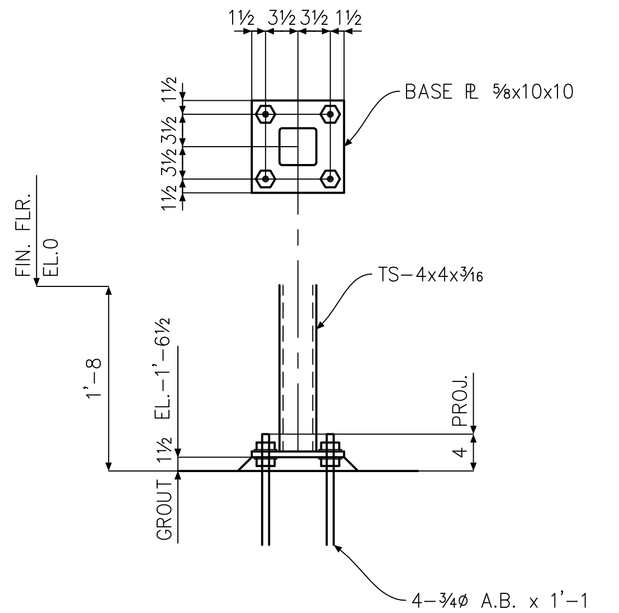


TYPE A
14 REQ'D
0 1'-1
(OFFICE AREA)

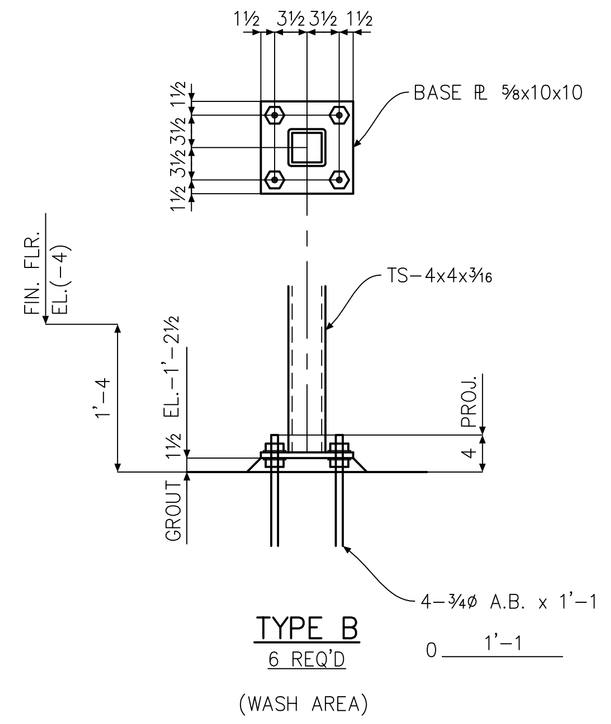


TYPE B
6 REQ'D
0 1'-1
(WASH AREA)

FOR APPROVAL ONLY

| | | | FIELD | | | | |
|---|---|---|---|---|---|---|---|
| | | | SHOP | | | | |
| | | | APPROVAL | | | | |
| REV. | DATE | DESCRIPTION | PRINTS | NO. | DATE | NO. | DATE |


B & P IRON COMPANY, INC.
2514 West Point Ave.
College Park, Ga.
Tel. (404) 767-0546
Fax. (404) 767-4232


JOB ENTERPRISE CAR RENTAL BLDG.
2202 COBB PARKWAY
LOCATION KENNESAW, GA.
CUSTOMER CHANDLEE & SONS
ARCHITECT LEE'S DESIGN & ASSOCIATES, INC

DETAILER MHA DATE 1/17
CHECKER DATE
IN CHARGE OF

JOB NO. 2385
DRWG. NO. (CR)AB1